CLERMONT COUNTY PROPOSED FIVE (5) YEAR WATERWORKS CAPITAL IMPROVEMENT PLAN

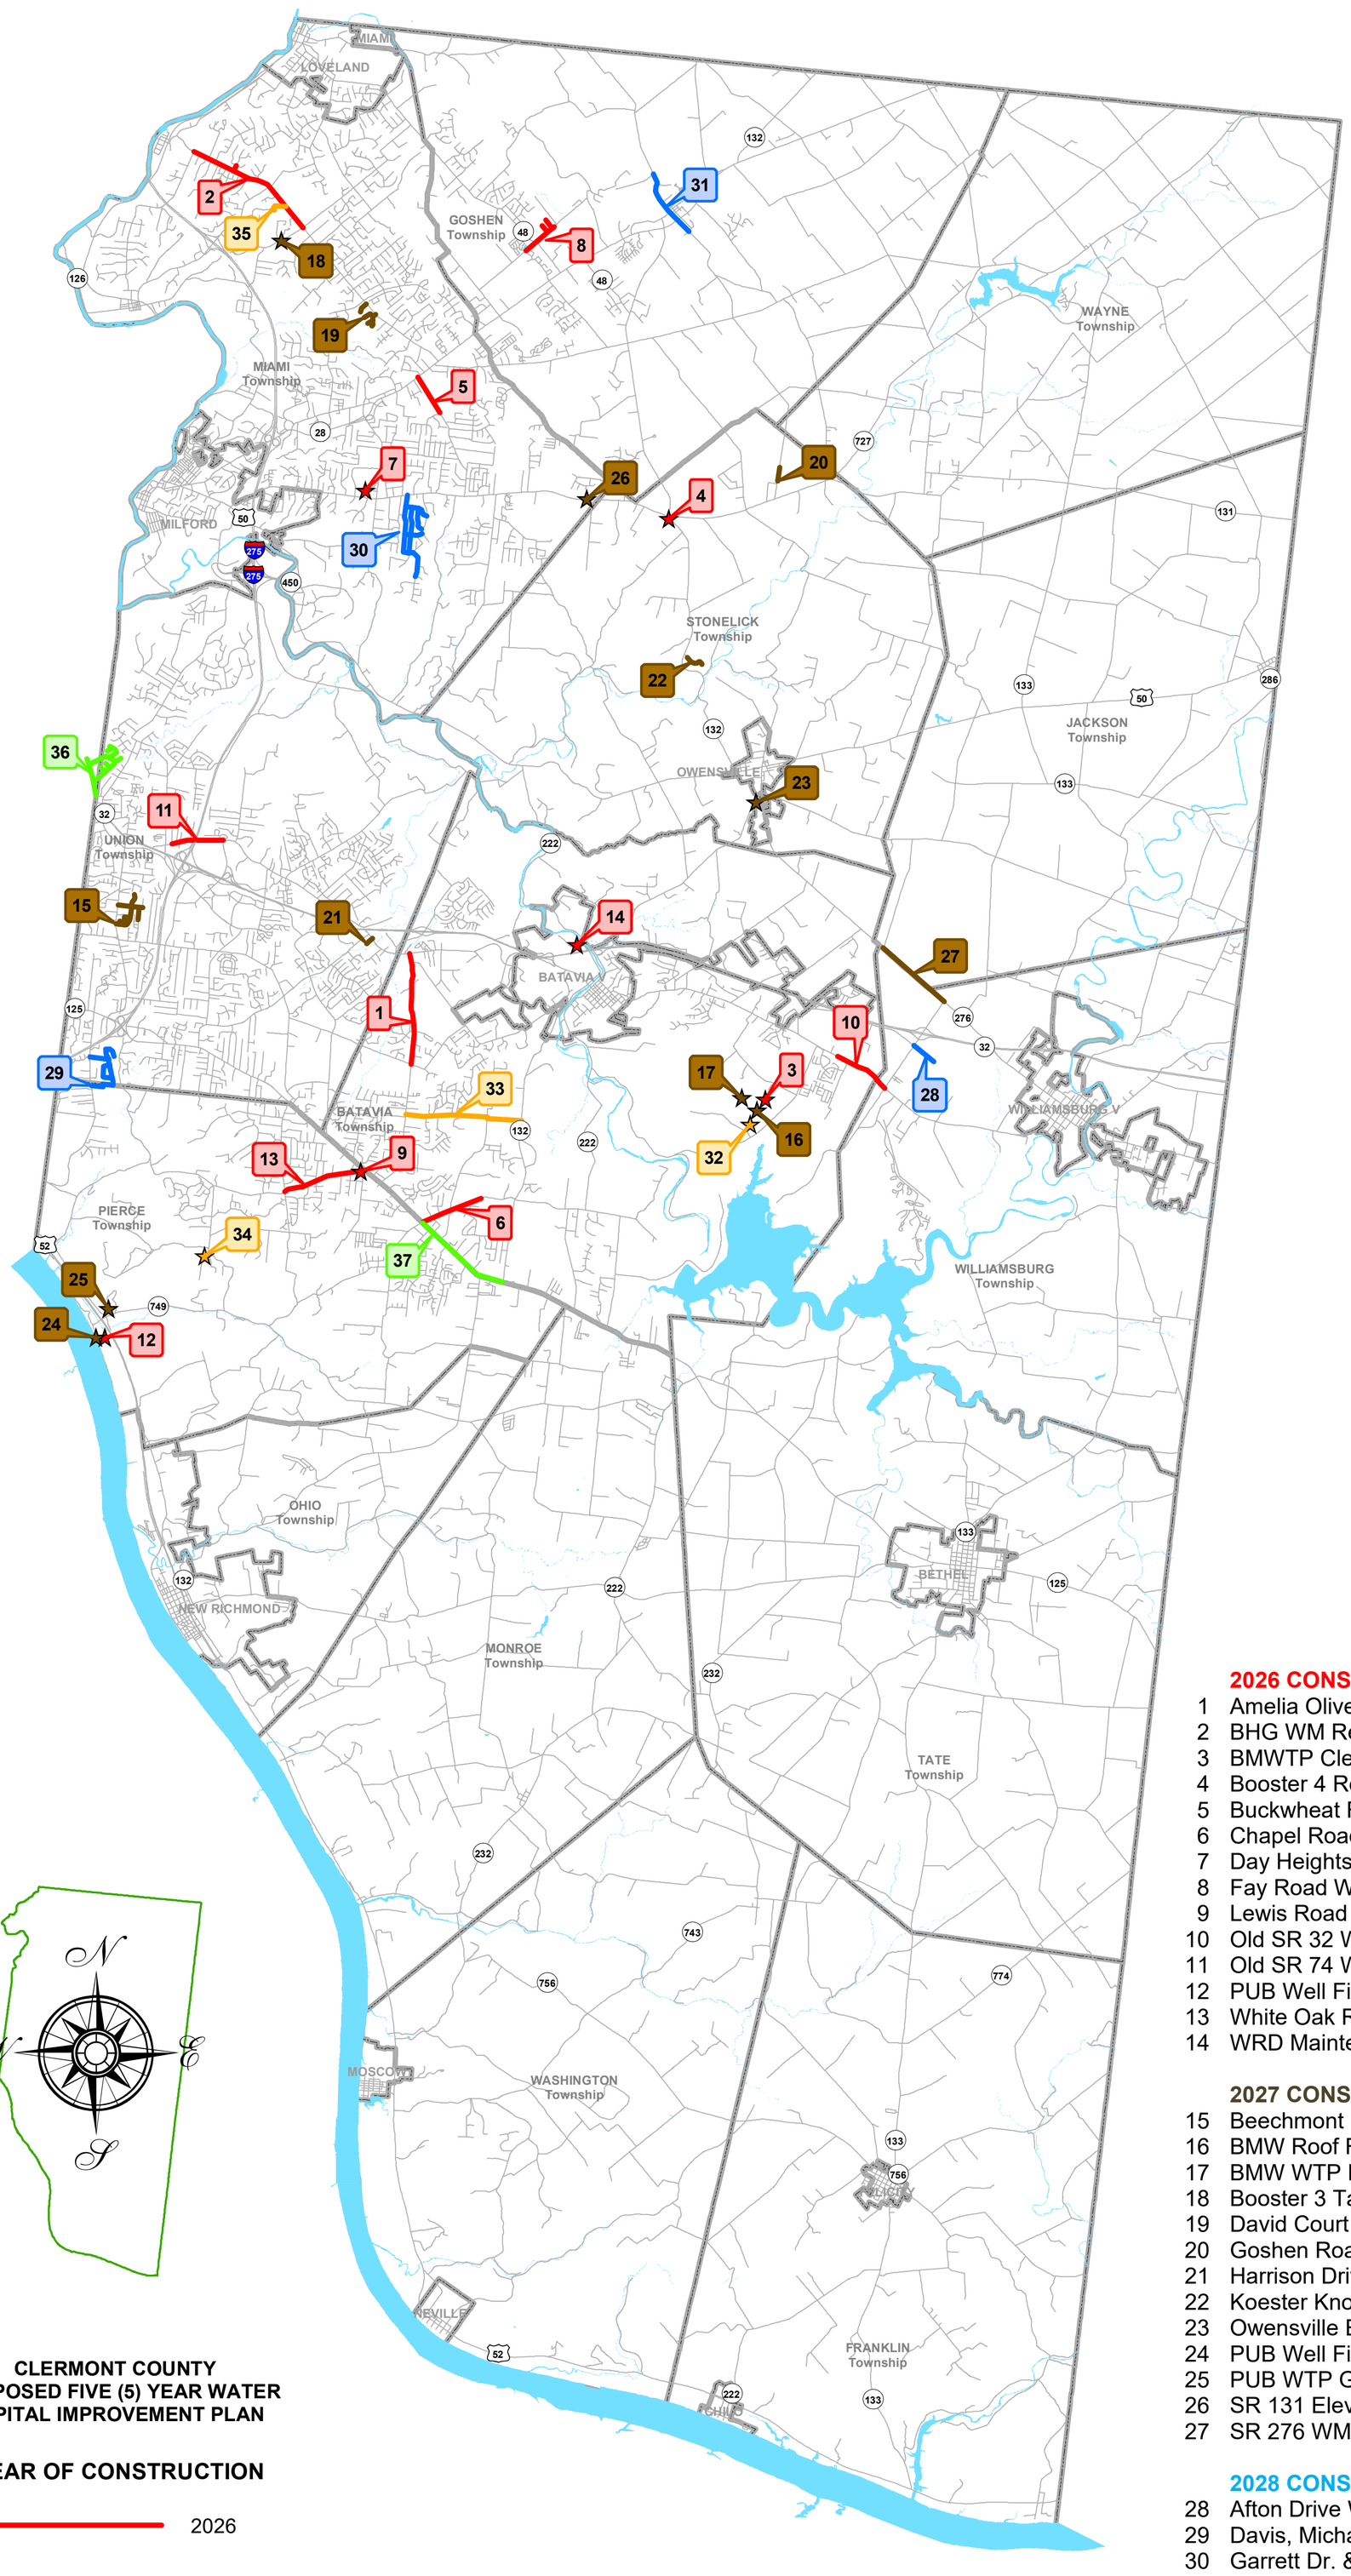

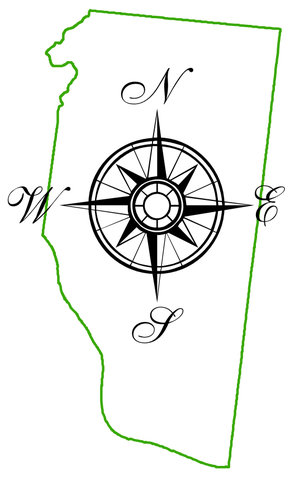

CLERMONT COUNTY PROPOSED FIVE (5) YEAR WATER CAPITAL IMPROVEMENT PLAN

YEAR OF CONSTRUCTION

- 2026
- 2027
- 2028
- 2029
- 2030

May 8, 2026

2026 CONSTRUCTION

1 Amelia Olive Branch Road WM Replacement
2 BHG WM Replacement (BHM to LVM)
3 BMWTP Clearwell Drain Piping
4 Booster 4 Removal
5 Buckwheat Road Water Service Transfers
6 Chapel Road Water Main Replacement
7 Day Heights Elevated Tank Insp., Eval., Maint.
8 Fay Road WM Replacement
9 Lewis Road Elevated Tank Removal
10 Old SR 32 WM Replacement
11 Old SR 74 WMR (Elmont to Eastgate Bv)
12 PUB Well Field Rehabilitation
13 White Oak Road WM Replacement - Phase II
14 WRD Maintenance Building Expansion & Renovation

2027 CONSTRUCTION

15 Beechmont Drive Area Watermain Replacement
16 BMW Roof Replacement Phase II
17 BMW WTP Polymer System Replacement
18 Booster 3 Tank Eval, Rehab, Coating
19 David Court Area Watermain Replacement
20 Goshen Road Water Petition
21 Harrison Drive Water Petition
22 Koester Knoll Water Main Replacement
23 Owensville Elevated Tank Eval, Rehab, Coating
24 PUB Well Field Tower Replacement Wells 1-5
25 PUB WTP Generators
26 SR 131 Elevated Tank Eval, Rehab, Coating
27 SR 276 WM Replacement

2028 CONSTRUCTION

28 Afton Drive Water Main Loop
29 Davis, Michael & Aldor Area WM Replacement
30 Garrett Dr. & Betty Ln. Area WM Replacement
31 Goshen Road Water Main Replacement

2029 CONSTRUCTION

32 BMW Treatment Plant Control Valve
33 Judd Road Water Main Replacement
34 Locust Corner Water Tanks 1-4 Rehab
35 Willows Bend Water Main Loop

2030 CONSTRUCTION

36 Mt. Carmel Road Area WM Replacement
37 SR 125 WM Replacement-Chapel to SR131