NEWTONSVILLE CONVEYANCE OPTION 2 - PUMP STATION AT NORTH END OF ECKMAN LN.

PRELIMINARY ESTIMATE OF CONSTRUCTION COST:
$4,740,000

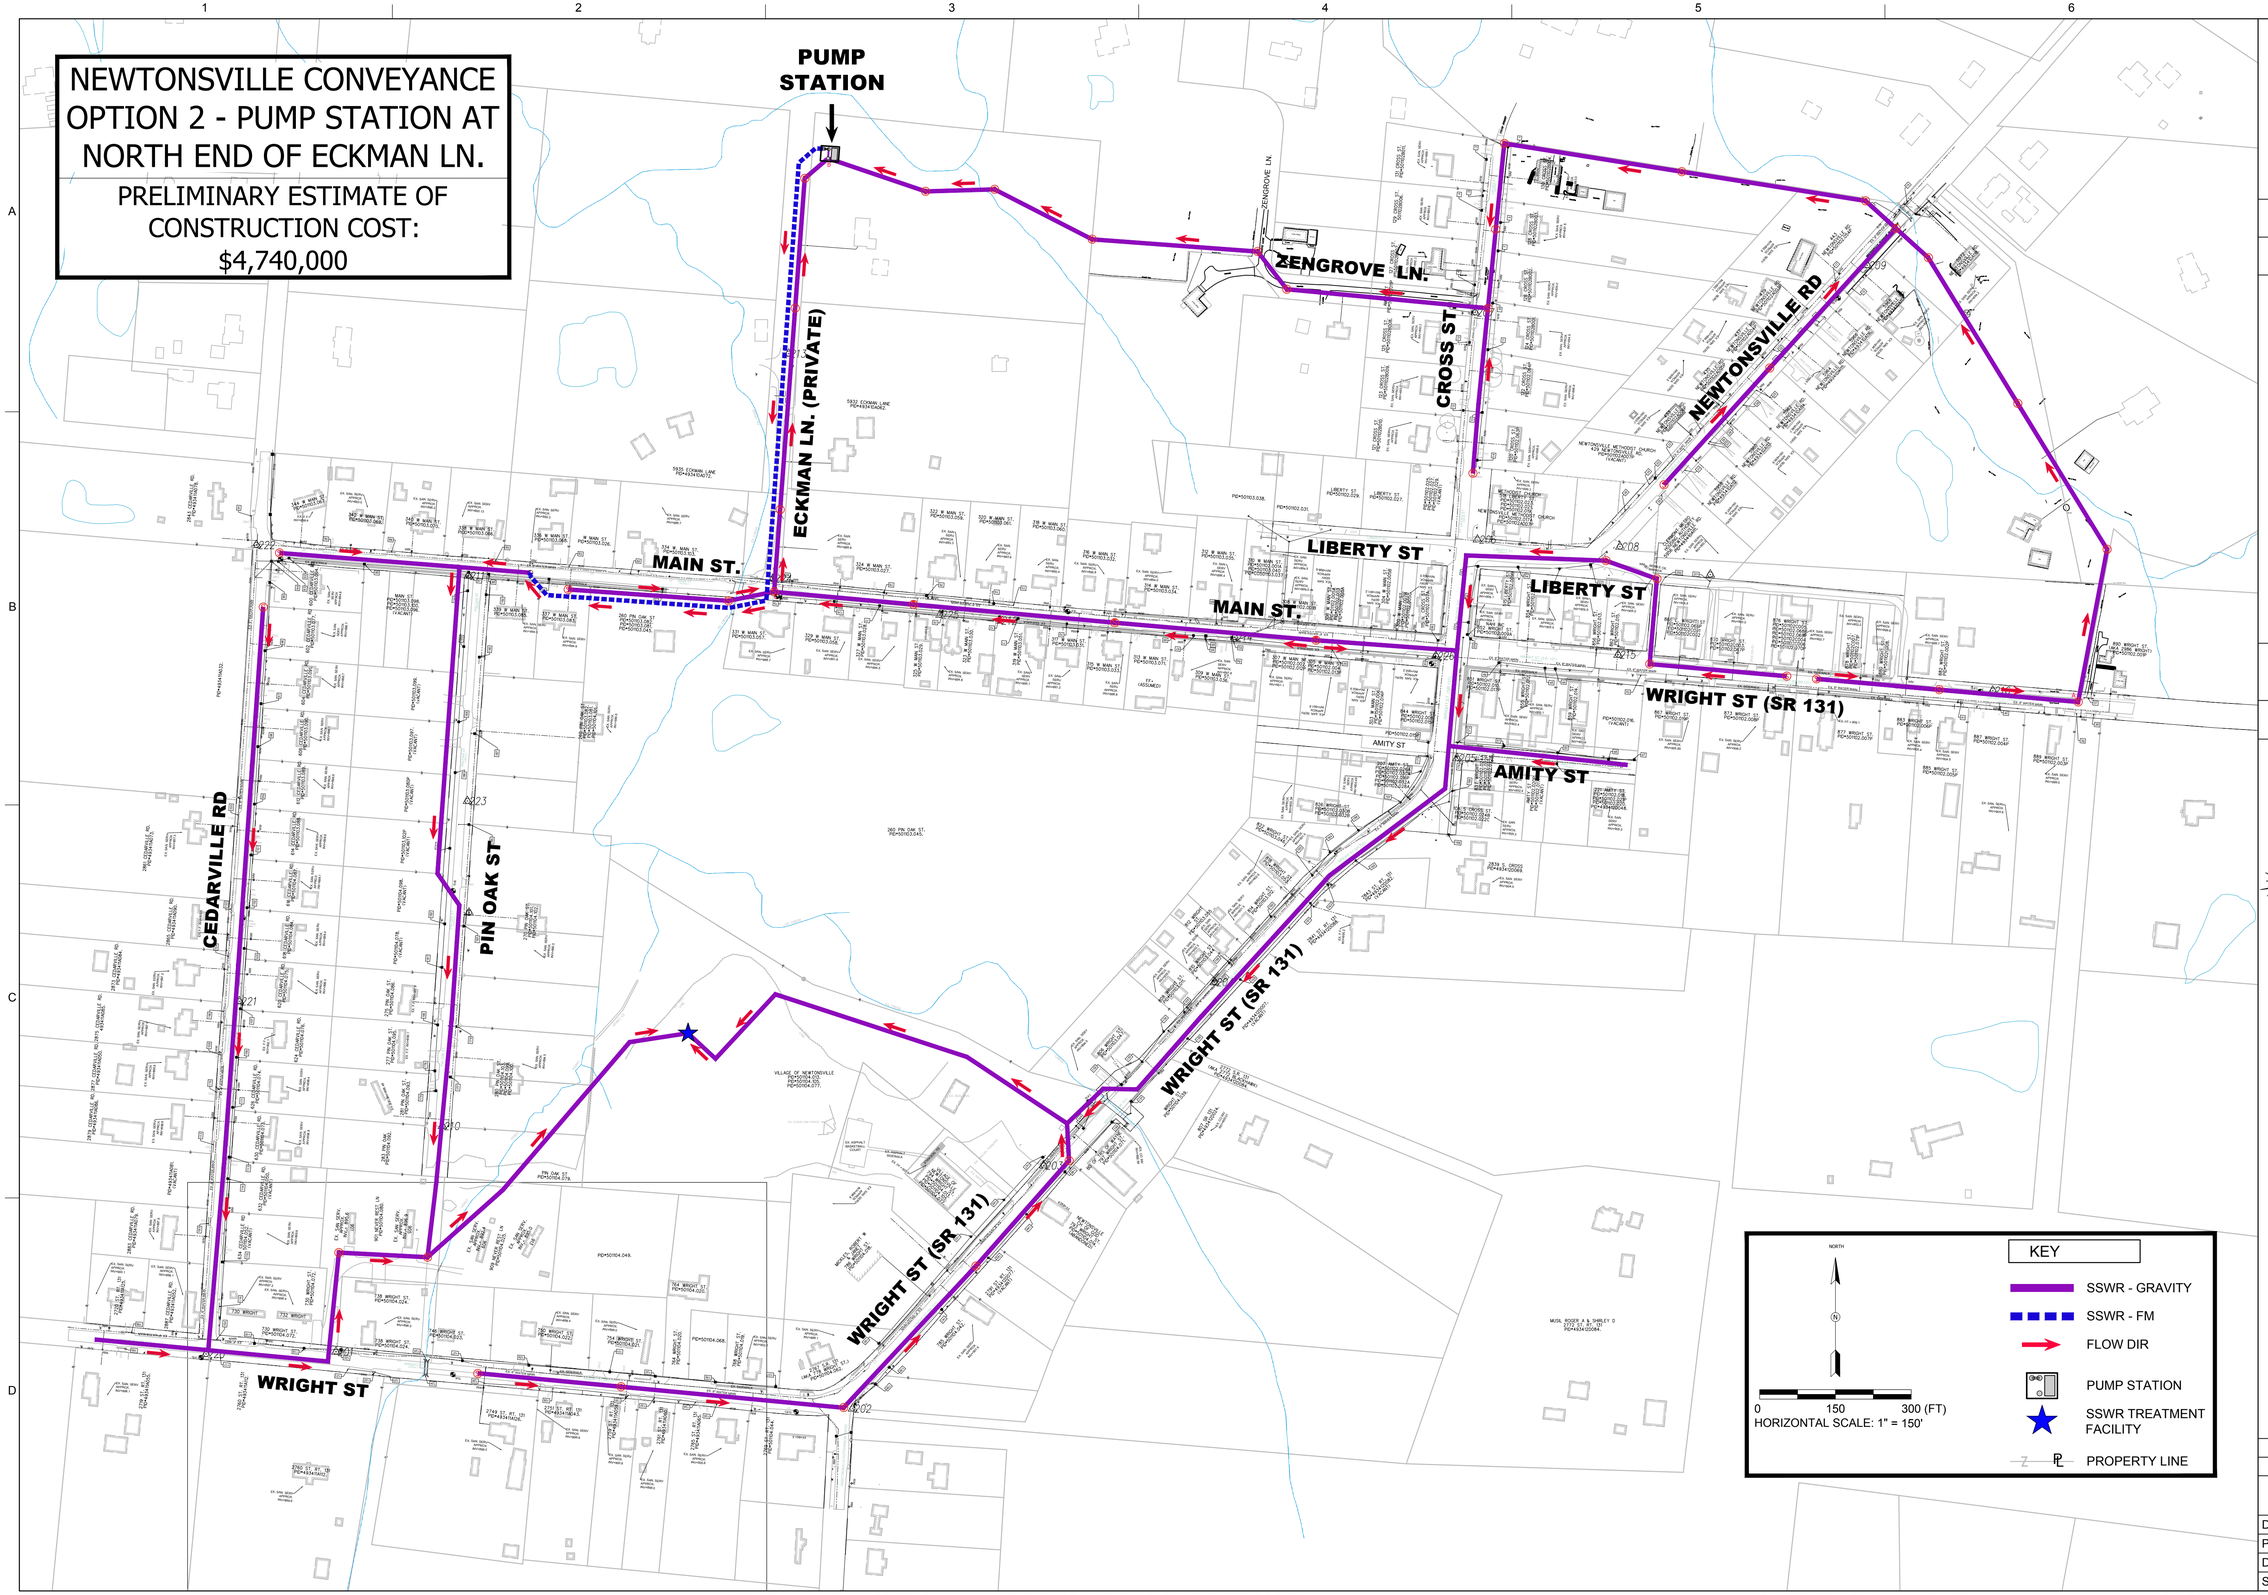

NO.	DATE	REVISION	BY	APVD

DSGN C MURPHY | DR R RAMSARAN | CHK | APVD

JACOBS ch2m

Clermont County

VILLAGE OF NEWTONSVILLE
WASTEWATER TREATMENT PLANT & COLLECTION SYSTEM - PART B
CLERMONT COUNTY WATER RESOURCES DEPARTMENT, CLERMONT COUNTY, OHIO

CONVEYANCE
OPTION 2
GRAVITY SSWR AND PUMP STATION (AT ECKMAN RD)

NTS
VERIFY SCALE
BAR IS ONE INCH ON ORIGINAL DRAWING.
0 1"

DATE	2018-07-31
PROJ	707297
DWG	CS-001-OPTION 2
SHEET	2 of 3

REUSE OF DOCUMENTS: THIS DOCUMENT, AND THE IDEAS AND DESIGNS INCORPORATED HEREIN, AS AN INSTRUMENT OF PROFESSIONAL SERVICE, IS THE PROPERTY OF CH2M HILL AND IS NOT TO BE USED, IN WHOLE OR IN PART, FOR ANY OTHER PROJECT WITHOUT THE WRITTEN AUTHORIZATION OF CH2M HILL.

©CH2M HILL 2015. ALL RIGHTS RESERVED.