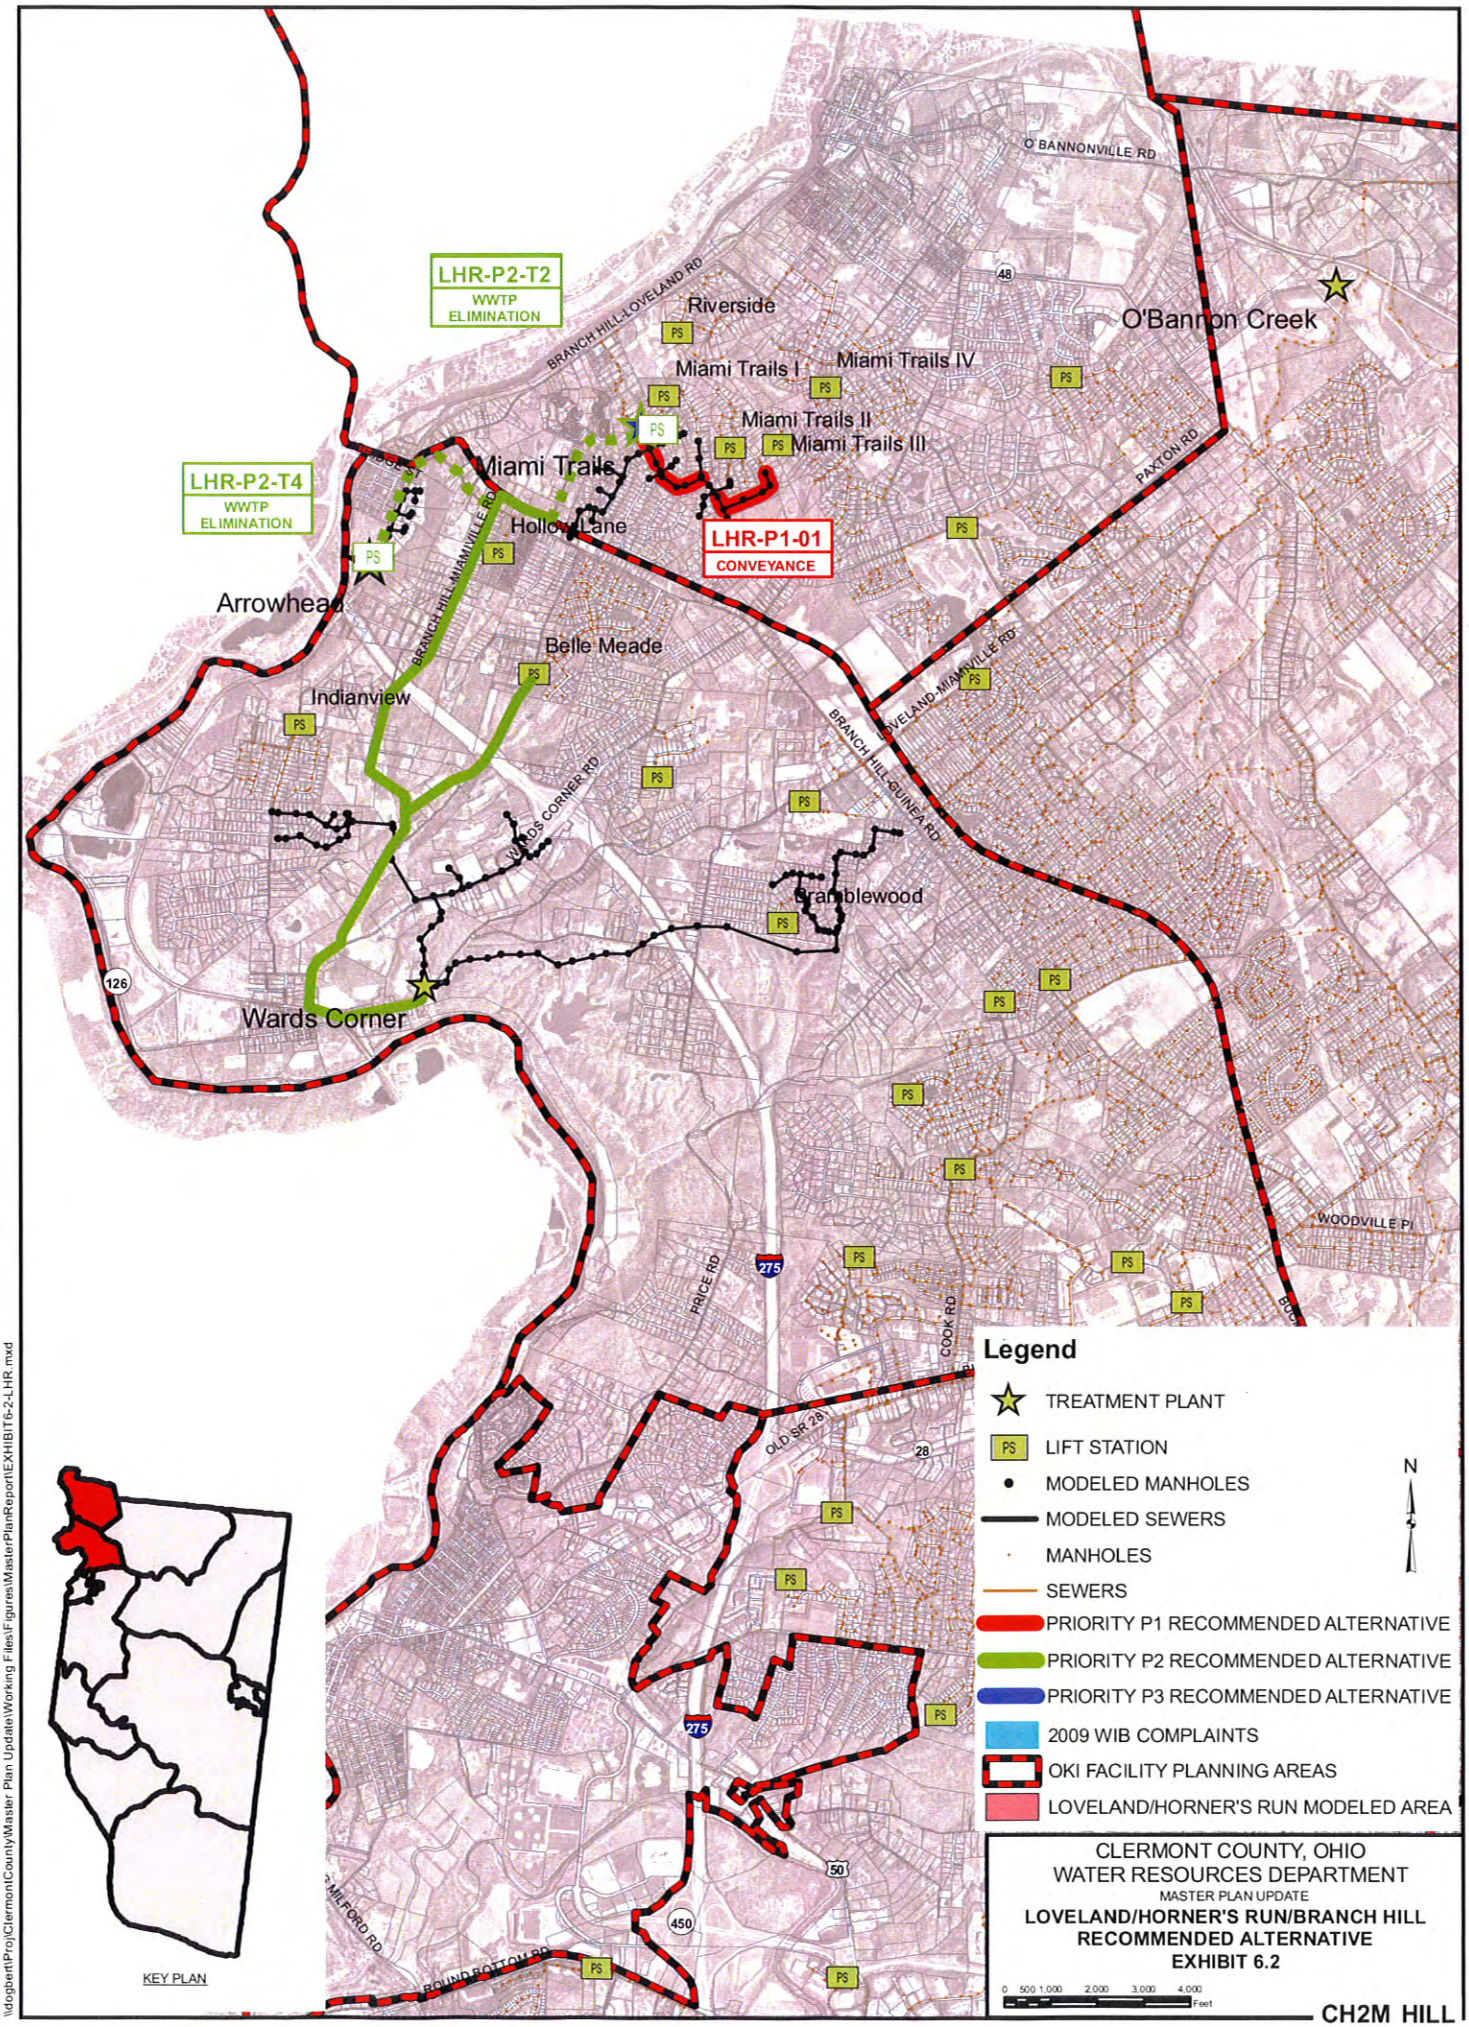
LHR-P2-T2
WWTP
ELIMINATION
LHR-P2-T4
WWTP
ELIMINATION
LHR-P1-01
CONVEYANCE
Riverside
Miami Trails I
Miami Trails IV
Miami Trails II
Miami Trails III
Miami Trails
Hollow Lane
Arrowhead
Belle Meade
Indianview
Bramblewood
Wards Corner
O'Bannon Creek
BRANCH HILL-LOVELAND RD
BRANCH HILL-MIAMIVILLE RD
WARDS CORNER RD
BRANCH HILL-GUINEA RD
LOVELAND-MIAMIVILLE RD
O'BANNONVILLE RD
PAXTON RD
WOODVILLE PI
PRICE RD
COOK RD
OLD SR 28
MILFORD RD
ROUND BOTTOM RD
Legend
TREATMENT PLANT
LIFT STATION
MODELED MANHOLES
MODELED SEWERS
MANHOLES
SEWERS
PRIORITY P1 RECOMMENDED ALTERNATIVE
PRIORITY P2 RECOMMENDED ALTERNATIVE
PRIORITY P3 RECOMMENDED ALTERNATIVE
2009 WIB COMPLAINTS
OKI FACILITY PLANNING AREAS
LOVELAND/HORNER'S RUN MODELED AREA
N
KEY PLAN
CLERMONT COUNTY, OHIO
WATER RESOURCES DEPARTMENT
MASTER PLAN UPDATE
LOVELAND/HORNER'S RUN/BRANCH HILL
RECOMMENDED ALTERNATIVE
EXHIBIT 6.2
0 500 1,000 2,000 3,000 4,000
Feet
CH2M HILL
\\dogbert\Proj\ClermontCounty\Master Plan Update\Working Files\Figures\MasterPlanReport\EXHIBIT6-2-LHR.mxd


OBN-P1-T1
TREATMENT-PEAK FLOW CAPACITY
OBN-P2-T2
TREATMENT-NUTRIENT REM
OBN-P2-T3
STORAGE @ WWTP
O'Bannon Creek
OBN-P1-03
CONVEYANCE
OBN-P1-06
CONVEYANCE
OBN-P1-05
CONVEYANCE
OBN-P2-10
CONVEYANCE
OBN-P2-11
CONVEYANCE
OBN-P2-07
CONVEYANCE
OBN-P1-04
CONVEYANCE
OBN-P2-13
CONVEYANCE
OBN-P2-09
CONVEYANCE
OBN-P1-02
CONVEYANCE
OBN-P2-08
CONVEYANCE
OBN-P2-12
STORAGE
OBN-P1-01
CONVEYANCE
Millbrook Farms
Miami Trails
Oasis
Willows Bend
McCormick
O'BANNONVILLE RD
HILL STATON RD
STUMPY LN
COZADDALE RD
EDENTON-PLEASANT PLAIN RD
MC HENRY RD
MAIN ST - OLD SR 28
SHILOH RD
NEWTONSVILLE RD
GARRISON-SPURLING RD
GOSHEN RD
MANILA RD
WOODVILLE PI
CEDARVILLE RD
BELFAST RD
BELFAST-OWENSVILLE RD
STONELICK-WILLIAMS-CORNER RD
NEWTONSVILLE-HUTCHINSON RD
DEERFIELD RD
WOLF PLEASANT HILL RD
OLD SR 28
COOK RD
PRICE RD
WARDS CORNER RD
BRANCH HILL-GUINEA RD
KEY PLAN
Legend
TREATMENT PLANT
LIFT STATION
MODELED MANHOLES
MODELED SEWERS
MANHOLES
SEWERS
PRIORITY P2 STORAGE RECOMMENDED ALTERNATIVE
PRIORITY P1 RECOMMENDED ALTERNATIVE
PRIORITY P1 LIFT STATION RECOMMENDED ALTERNATIVE
PRIORITY P2 RECOMMENDED ALTERNATIVE
PRIORITY P2 LIFT STATION RECOMMENDED ALTERNATIVE
2009 WIB COMPLAINTS
OKI FACILITY PLANNING AREAS
O'BANNON MODELED AREA
N
CLERMONT COUNTY, OHIO
WATER RESOURCES DEPARTMENT
MASTER PLAN UPDATE
O'BANNON CREEK
RECOMMENDED ALTERNATIVE
EXHIBIT 6.3
0 500 1,000 2,000 3,000 4,000 Feet
CH2M HILL
\\cogbert\Proj\ClermontCountyMaster Plan Update\Working Files\Figures\MasterPlanReport\EXHIBIT6-3-Oban.mxd

NEWTONSVILLE

SLC-P1-T1
NEW WWTP

SLC-P3-01
CONVEYANCE

SLC-P3-02
CONVEYANCE

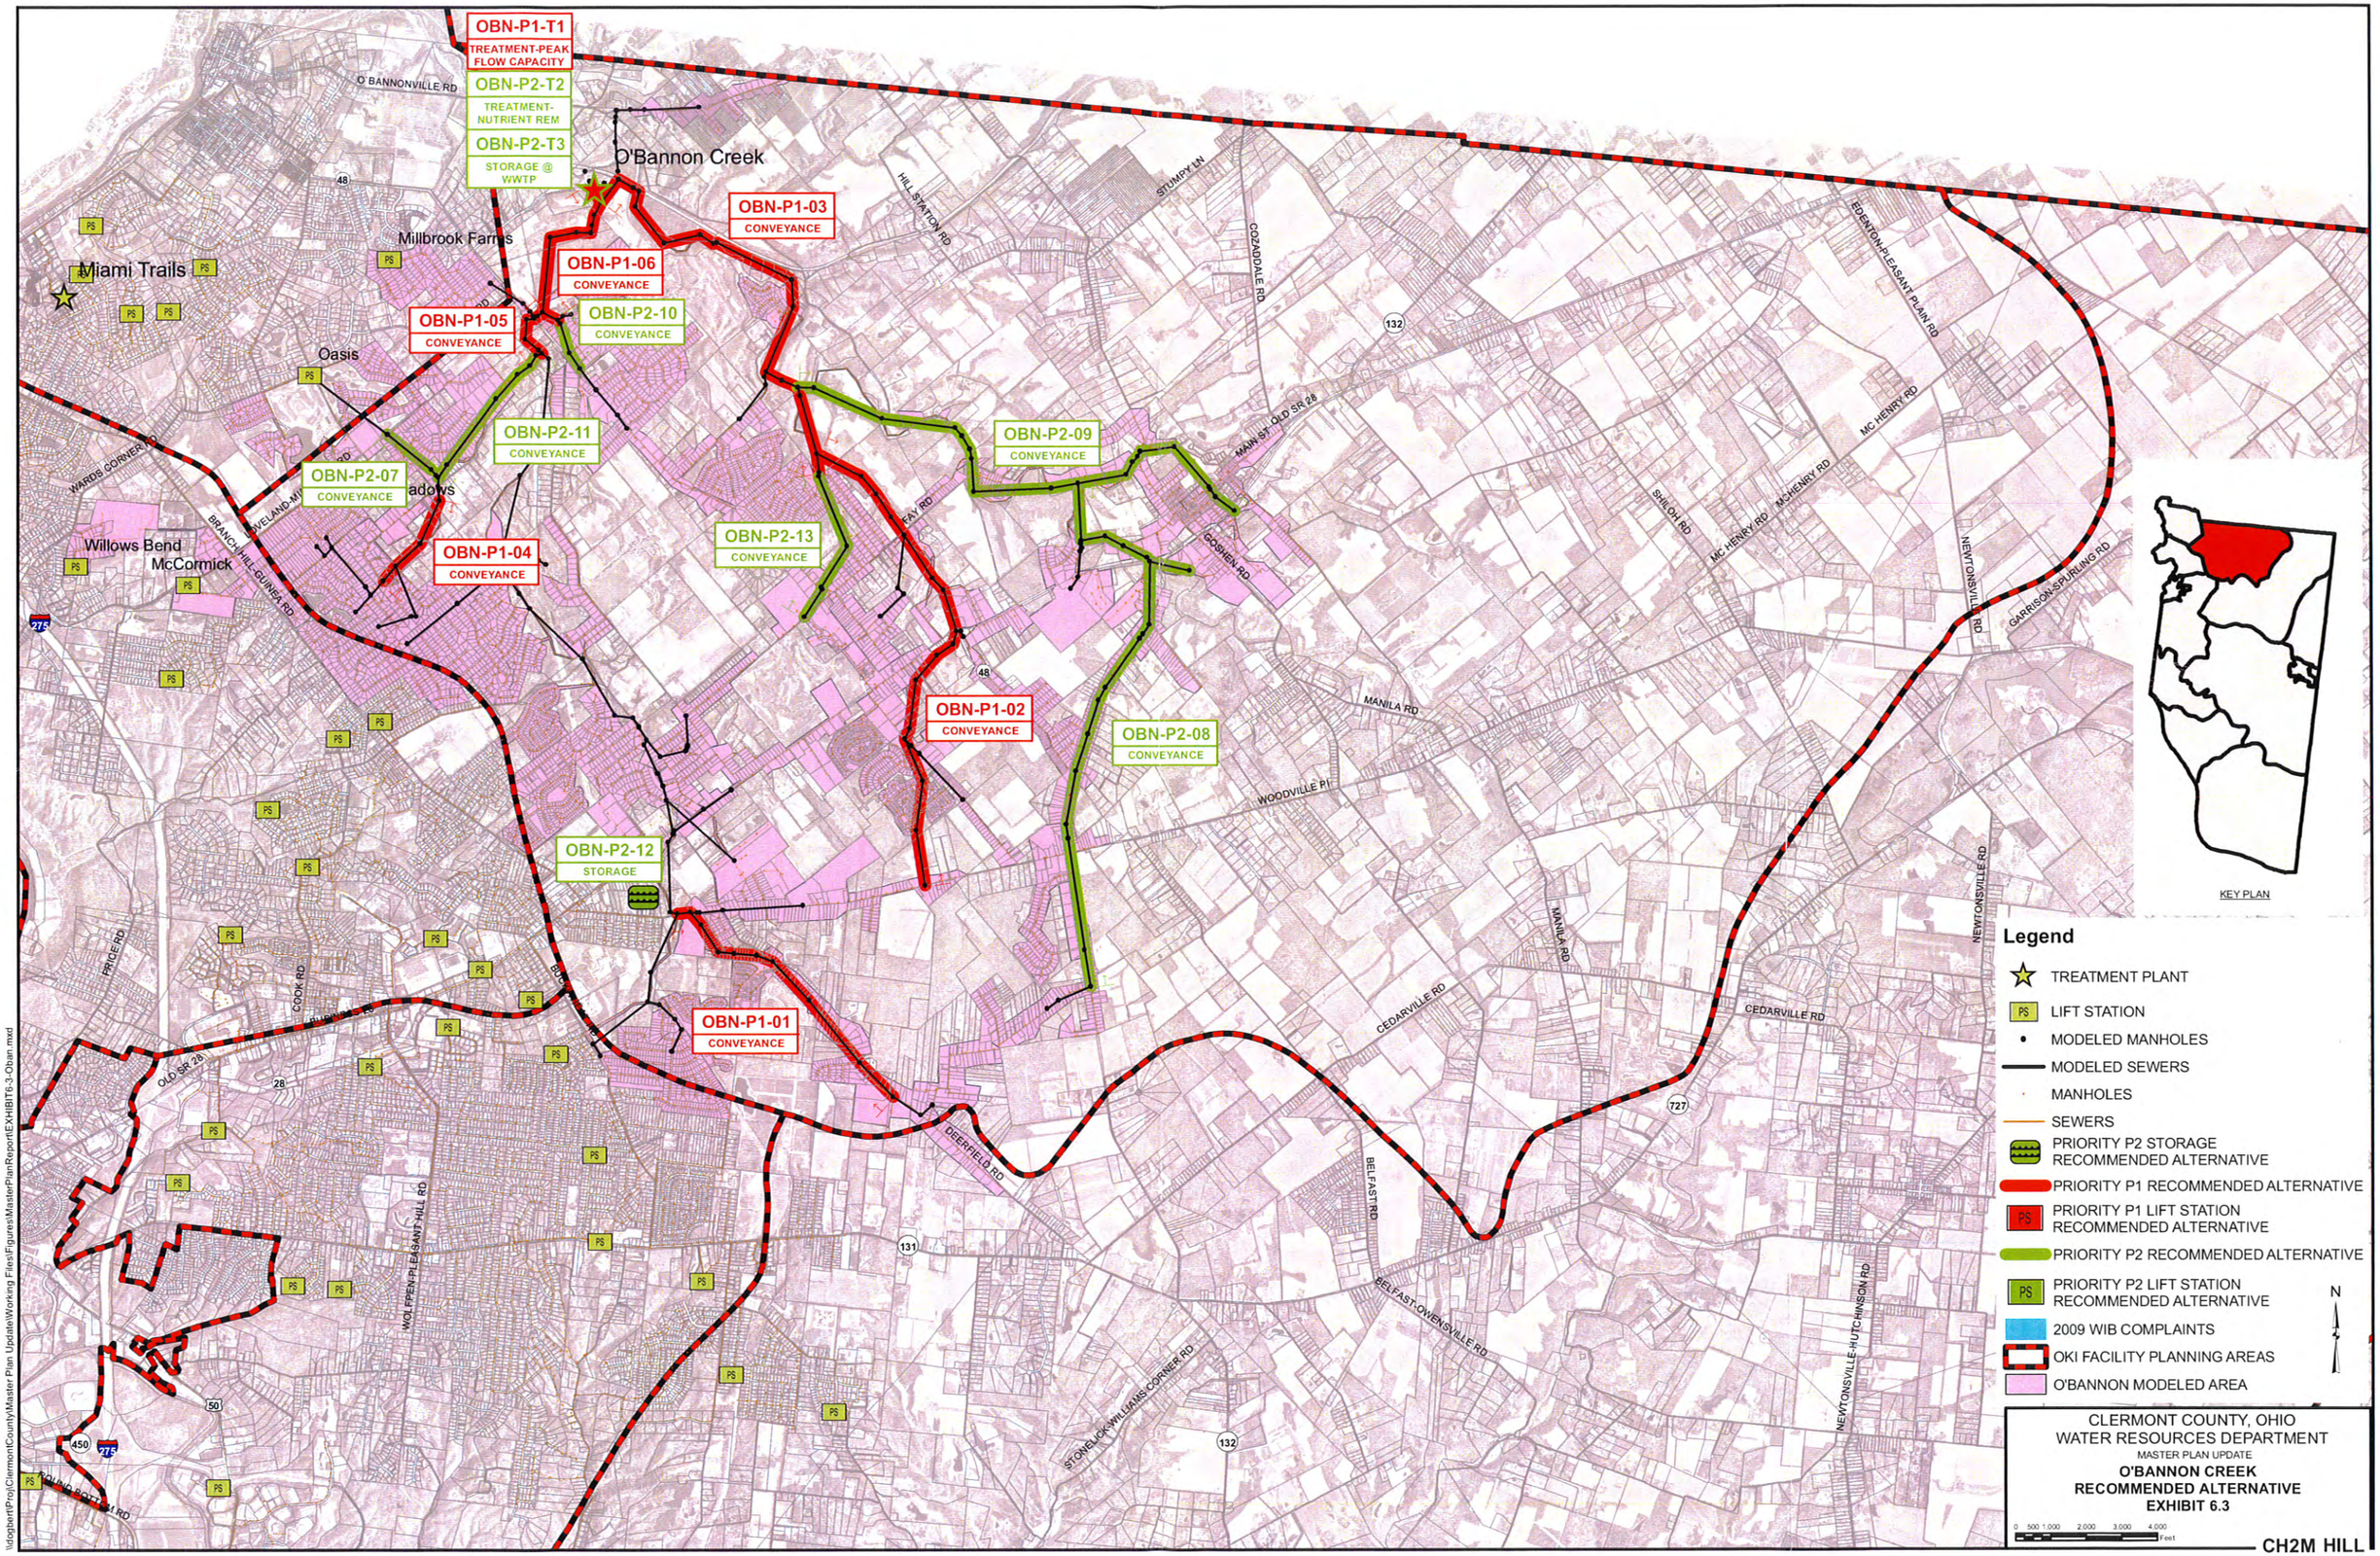BRANCH HILL GUINN RD
WOODVILLE PI
MANILA RD
NEWTONSVILLE RD
CEDARVILLE RD
TAYLOR PI
HUNT RD
MARATHON-EDENTON RD
DEERFIELD RD
BELFAST RD
GOSHEN RD
BELFAST-OWENSVILLE RD
STONELICK-WILLIAMS CORNER RD
BUCKTOWN RD
WHITMER RD
BRUSHY FORK RD
NEWTONSVILLE-HUTCHINSON RD
MONTEREY RD
ABER RD
TEALTOWN RD
OLIVE BRANCH-STONELICK RD
FILAGER RD
SHARPS CUTOFF RD
JACKSON PI

KEY PLAN

Legend

- TREATMENT PLANT
- LIFT STATION
- MODELED MANHOLES
- MODELED SEWERS
- MANHOLES
- SEWERS
- PRIORITY P1 WWTP RECOMMENDED ALTERNATIVE
- PRIORITY P3 RECOMMENDED ALTERNATIVE
- 2009 WIB COMPLAINTS
- OKI FACILITY PLANNING AREAS

N

CLERMONT COUNTY, OHIO
WATER RESOURCES DEPARTMENT
MASTER PLAN UPDATE
STONELICK CREEK
RECOMMENDED ALTERNATIVE
EXHIBIT 6.4

0 500 1,000 2,000 3,000 4,000 Feet

CH2M HILL

\\dogbert\Proj\ClermontCounty\Master Plan Update\Working Files\Figures\MasterPlanReport\EXHIBIT6-4-Oban.mxd