NEWTONSVILLE CONVEYANCE OPTION 1 - ALL GRAVITY SEWER

PRELIMINARY ESTIMATE OF CONSTRUCTION COST:
$5,870,000

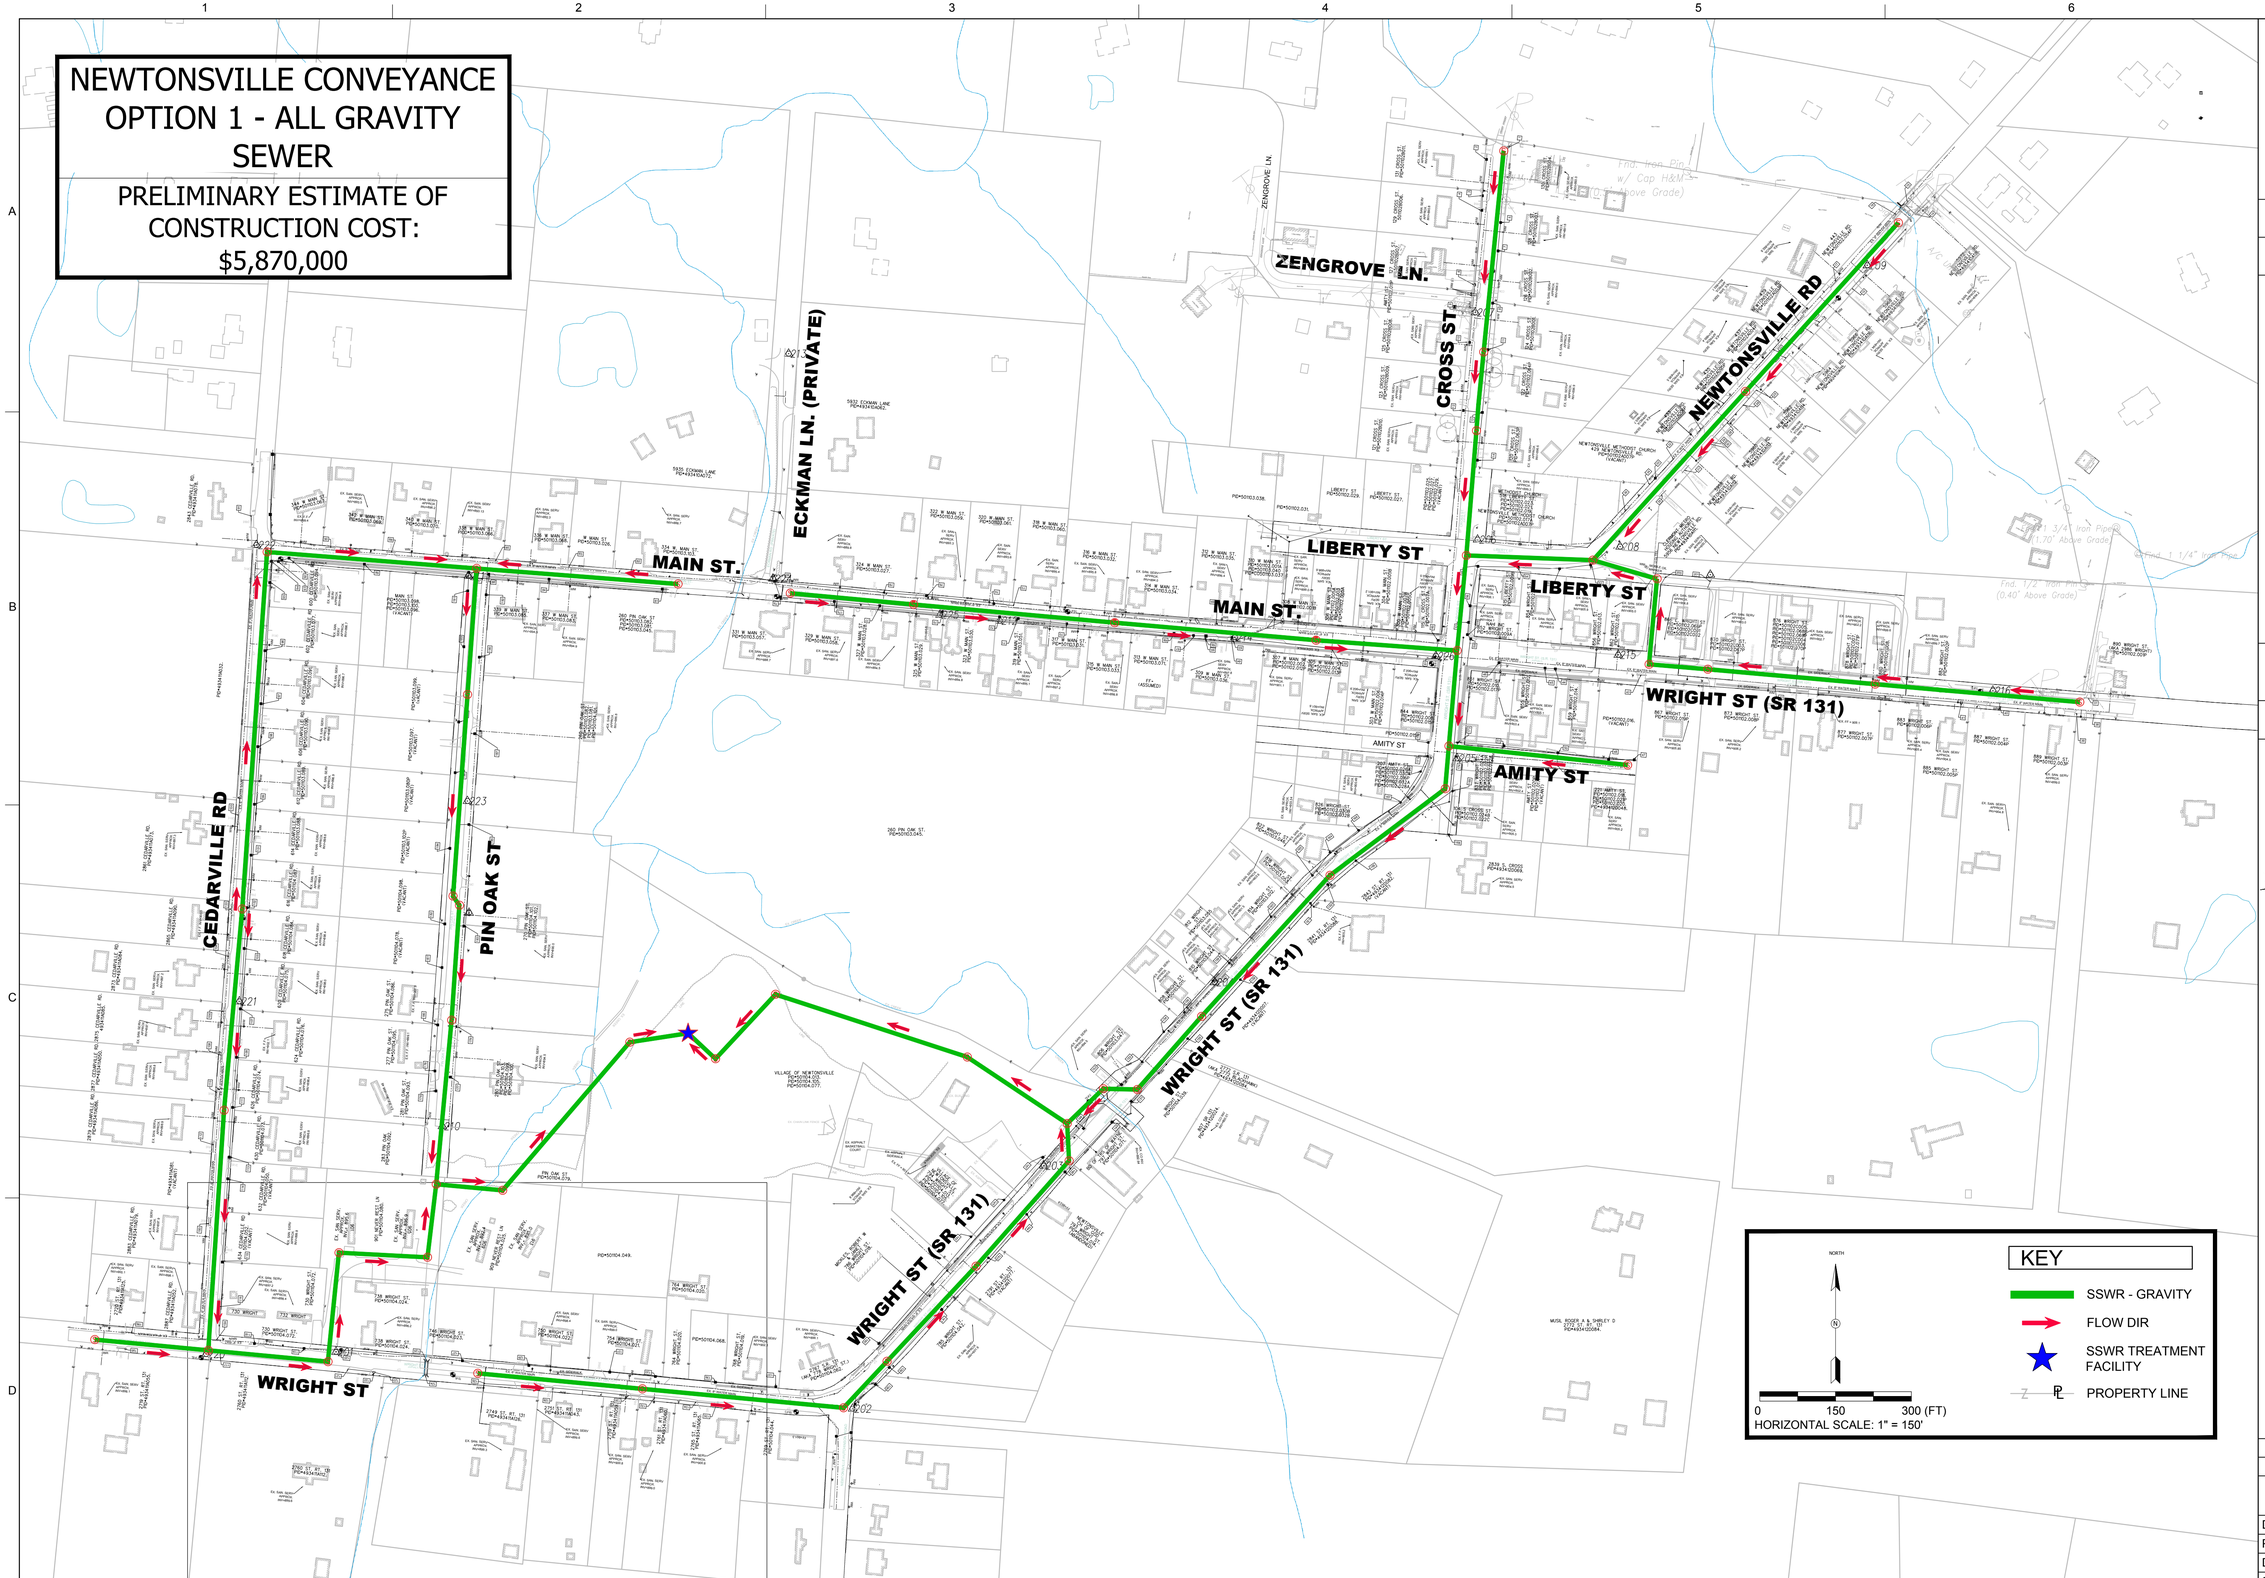

NO.	DATE	REVISION	BY	APVD

DSGN C MURPHY | DR R RAMSARAN | CHK | APVD

JACOBS ch2m

VILLAGE OF NEWTONSVILLE
WASTEWATER TREATMENT PLANT & COLLECTION SYSTEM - PART B
CLERMONT COUNTY WATER RESOURCES DEPARTMENT, CLERMONT COUNTY, OHIO

CONVEYANCE
OPTION 1
ALL GRAVITY SAN SEWER

NTS
VERIFY SCALE
BAR IS ONE INCH ON ORIGINAL DRAWING.
0 1"

DATE	2018-07-31
PROJ	707297
DWG	CS-001-OPTION 1
SHEET	1 of 3

REUSE OF DOCUMENTS: THIS DOCUMENT, AND THE IDEAS AND DESIGNS INCORPORATED HEREIN, AS AN INSTRUMENT OF PROFESSIONAL SERVICE, IS THE PROPERTY OF CH2M HILL AND IS NOT TO BE USED, IN WHOLE OR IN PART, FOR ANY OTHER PROJECT WITHOUT THE WRITTEN AUTHORIZATION OF CH2M HILL.

©CH2M HILL 2015. ALL RIGHTS RESERVED.